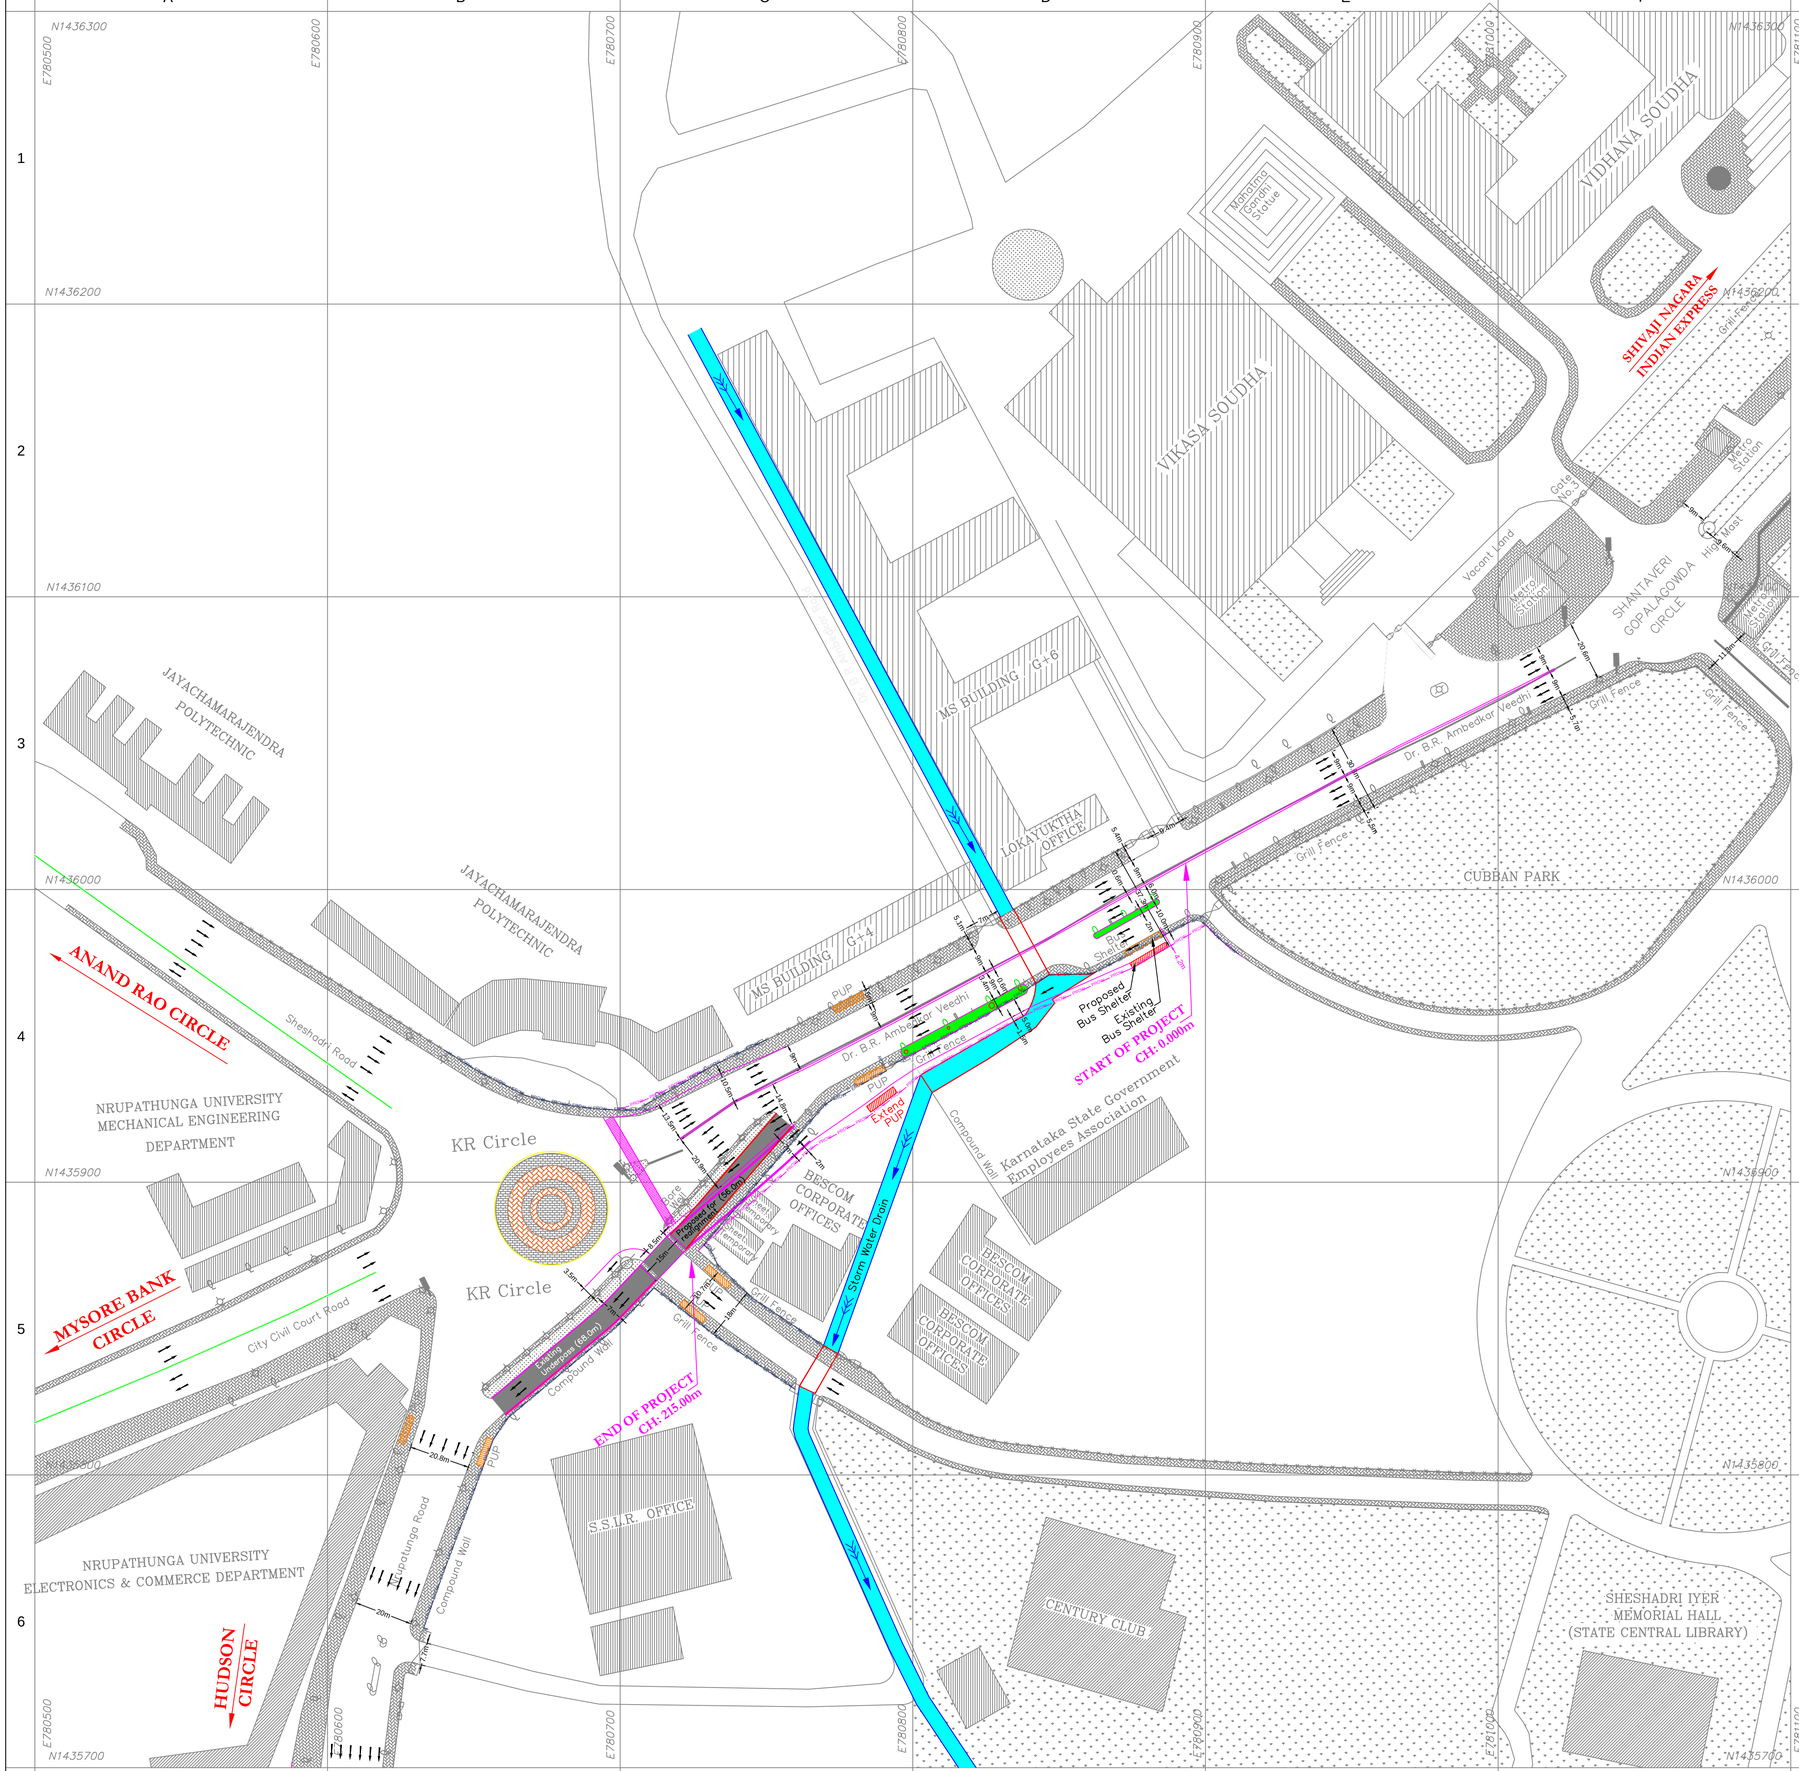

KEY PLAN

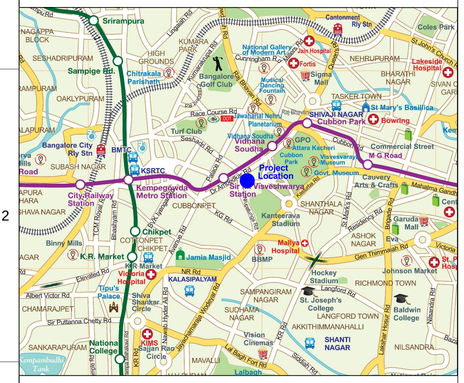

Jayachamarajendra Polytechnic ③

BESCOM Property ② | Karnataka State Government Employees Association ①

Land Required for development of road

Sl. No	Description	Area in Sq mts.	Area in Sqft
1	Karnataka State Government Employees Association	654.46	7,044.57
2	BESCOM Property	589.73	6,347.80
3	Jayachamarajendra Polytechnic	28.46	306.42
	TOTAL	1,272.65	13,698.79

CLIENT:

BRUHAT BENGALURU MAHANAGARA PALIKE
OFFICE OF THE EXECUTIVE ENGINEER
TRAFFIC ENGINEERING CELL
ROOM NO. 009, ANNEXE BUILDING - 3
N.R. SQUARE, BENGALURU - 560002.

CONSULTANTS:

Siddi Shakthi Projects
No.93/31, Asha Nivas, TG Layout, Ittamadu,
Banashankari 3rd Stage, Hosakerehalli Post,
Bengaluru - 560085
Phone No : + 91 80 43008989
Email: siddishakthiprojects@gmail.com, ssprj2001@gmail.com

PROJECT: WIDENING OF Dr. B.R. AMBEDKAR VEEDHI ROAD FROM BESCOM CORPORATE OFFICE TO NRUPATHUNGA ROAD INCLUDING REHABILITATION OF EXISTING UNDERPASS AT K.R. CIRCLE

TITLE: CONCEPT AND ALIGNMENT PLAN

DRAWING NO : NEZPL/DWG/PRJ/400 | SHEET NO : 1 OF 1 | SCALE = 1:1000 | DATE: 18-11-2023

APPROVAL | ☐ INFORMATION | ☐ DRAFT | ☐ CONSTRUCTION | ☐ TENDER | ☑ PRELIMINARY